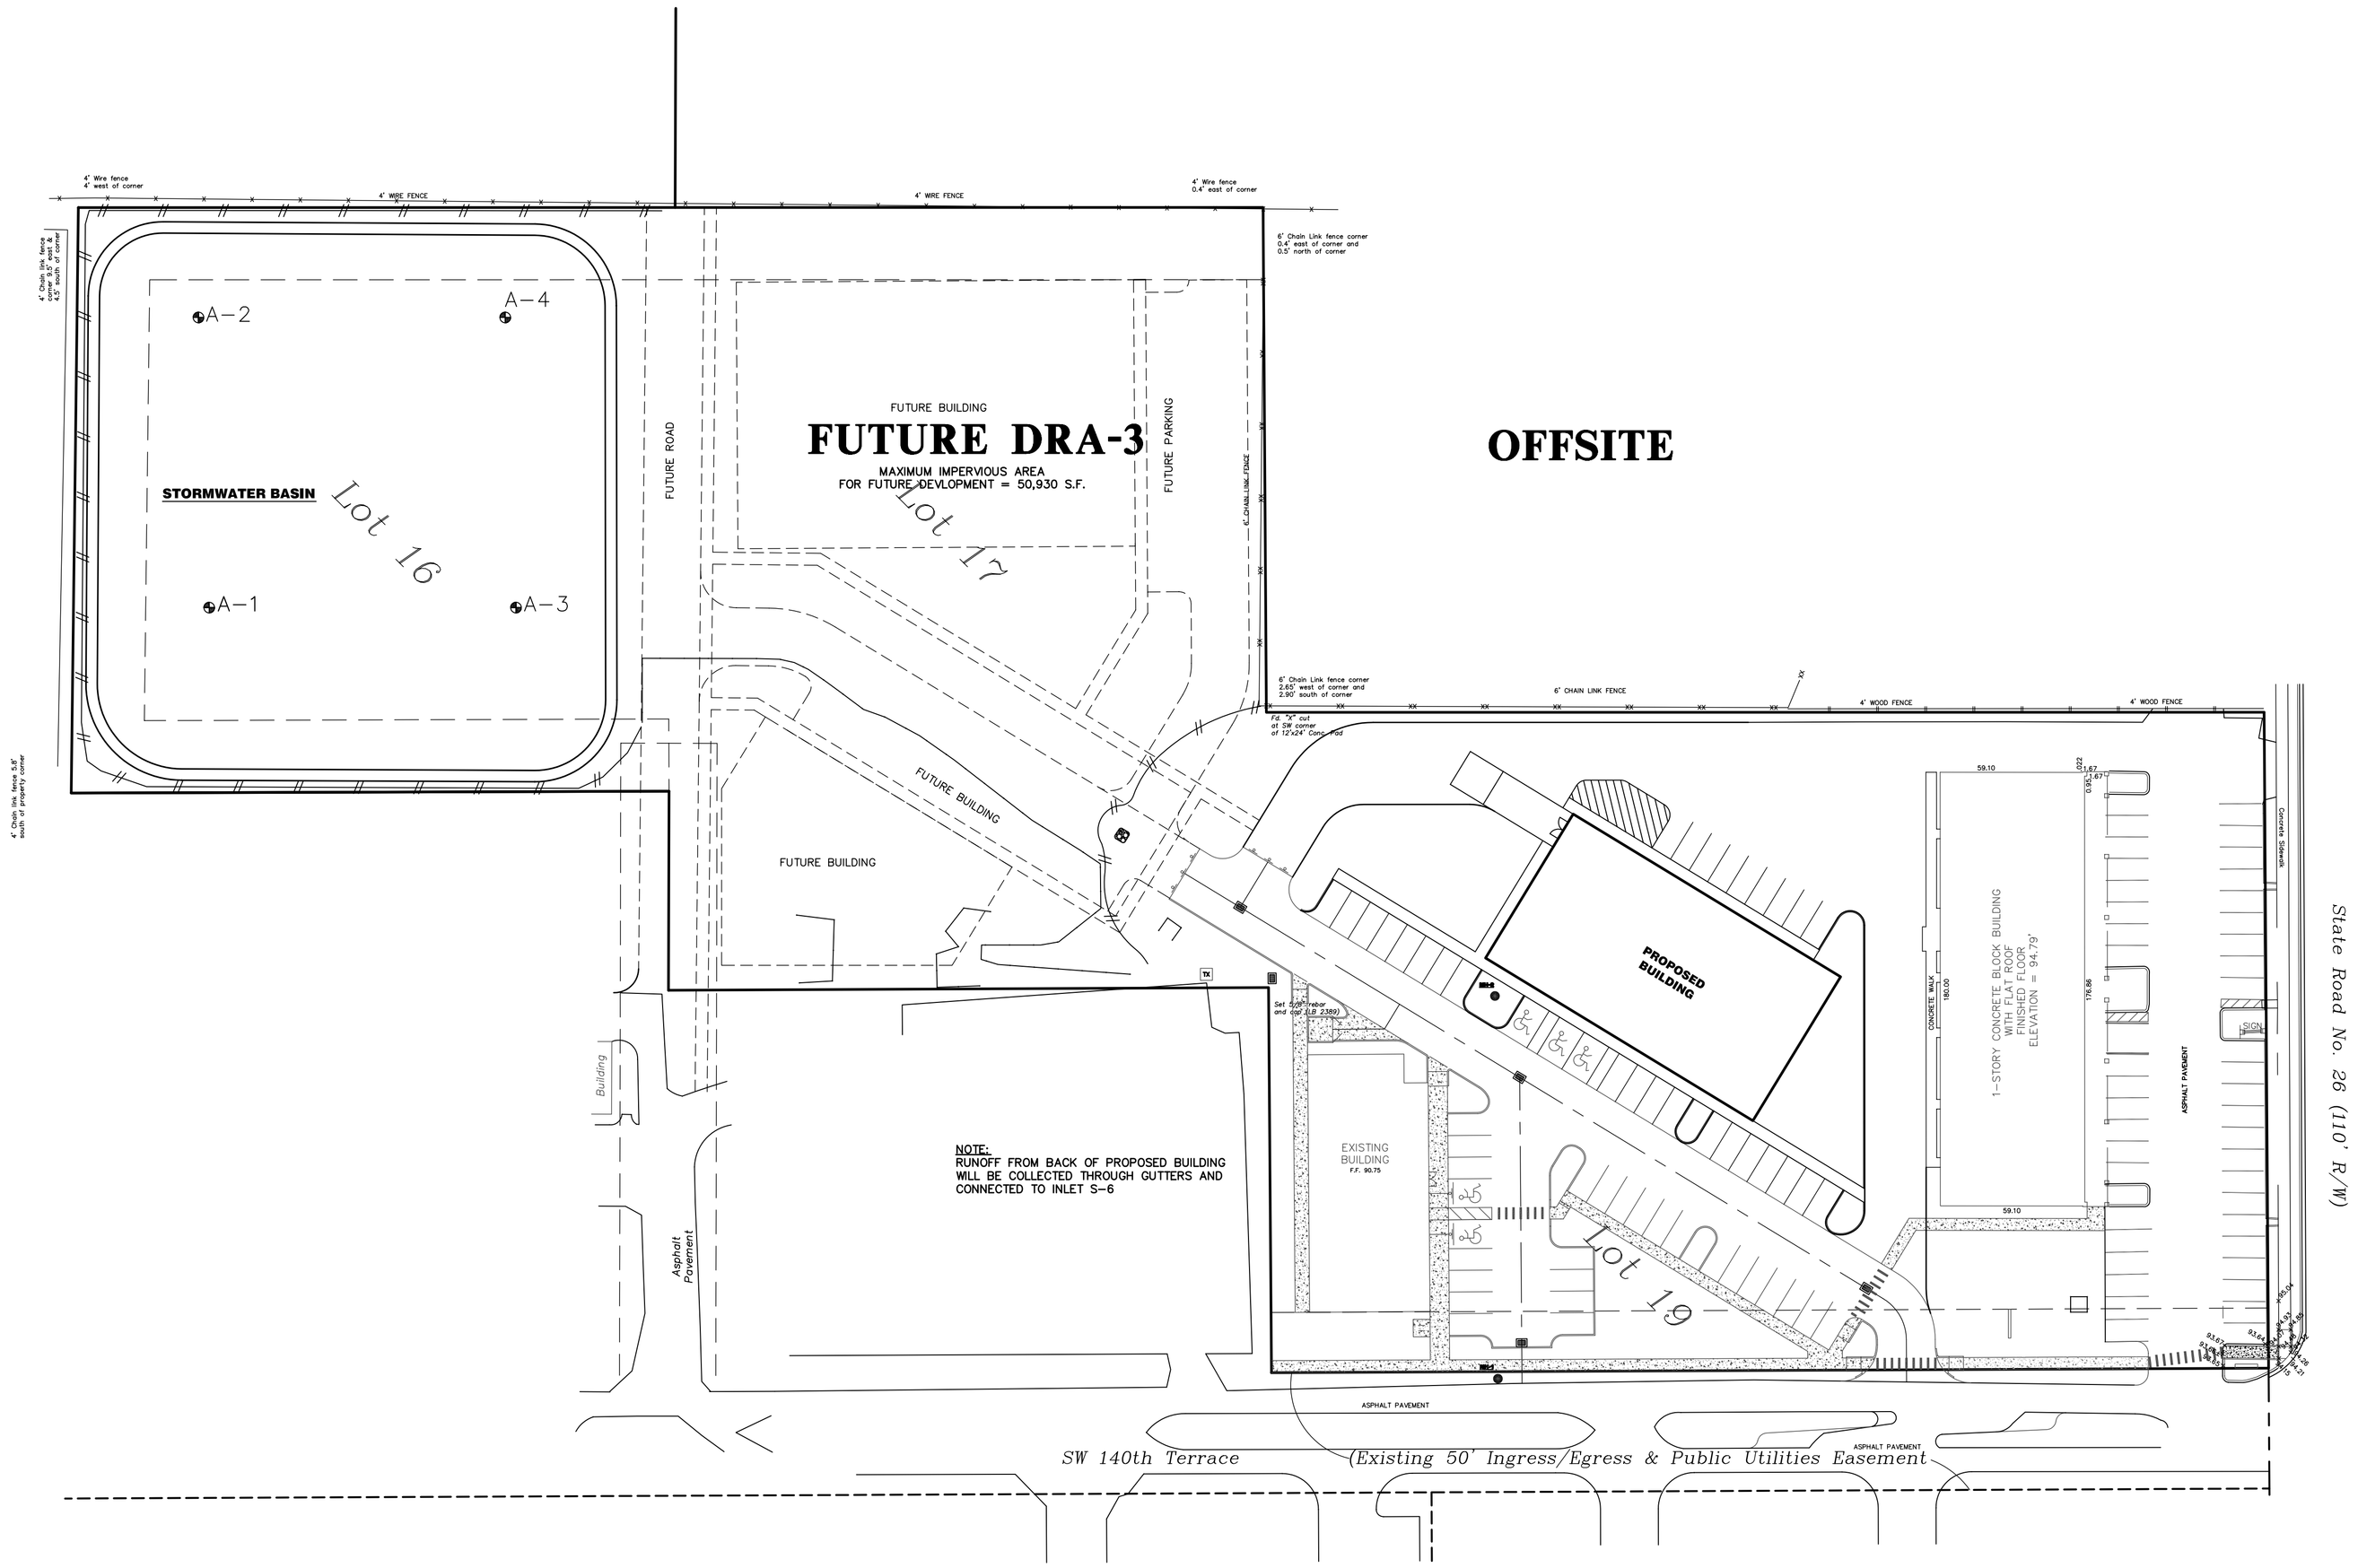

LEGEND

// //	SILT FENCE
• • •	TREE BARRICADE
	LIMITS OF ASPHALT PAVEMENT
	LIMITS OF CONCRETE PAVEMENT AND SIDEWALKS
• pi20	EXISTING TREE TO REMAIN
×180.00	EXISTING SPOT ELEVATION
180.00	PROPOSED SPOT ELEVATION
183.25	PROPOSED CONTOUR ELEVATION
183	EXISTING CONTOUR ELEVATION

No.	Date	Comment

NORTH
SCALE: 1" = 40'
40 20 0 40
GRAPHIC SCALE

ENG, DENMAN & ASSOCIATES, INC.
ENGINEERS - SURVEYORS - PLANNERS
EB 2389
2404 N.W. 43rd ST., GAINESVILLE, FLORIDA 32606-6602
TEL. (352) 373-3541 FAX: (352) 373-7249
E-MAIL: eda@atlantic.net

Project: FLETCHER CENTER WEST PHASE II
ALACHUA COUNTY, FLORIDA

Sheet title: MASTER SITE PLAN

Project phase: CONCEPTUAL
Designed: SJR
Drawn: ASP
Project No: 04-194
Date: JULY 2008
Professional Engineer of Record:
Claudia S. Vega P.E.
Engineer
51532
Certificate No.

Sheet No.: C0.10

Z:\Fletcher Center West - Phase 2\F04194J1.dwg - MASTER DRAIN
Plotted Jul 03, 2008 - 10:08:27 - Alan Pickett